



 

BRAWNER PARKWAY
CARROLL LN. TO KOSTORYZ RD.

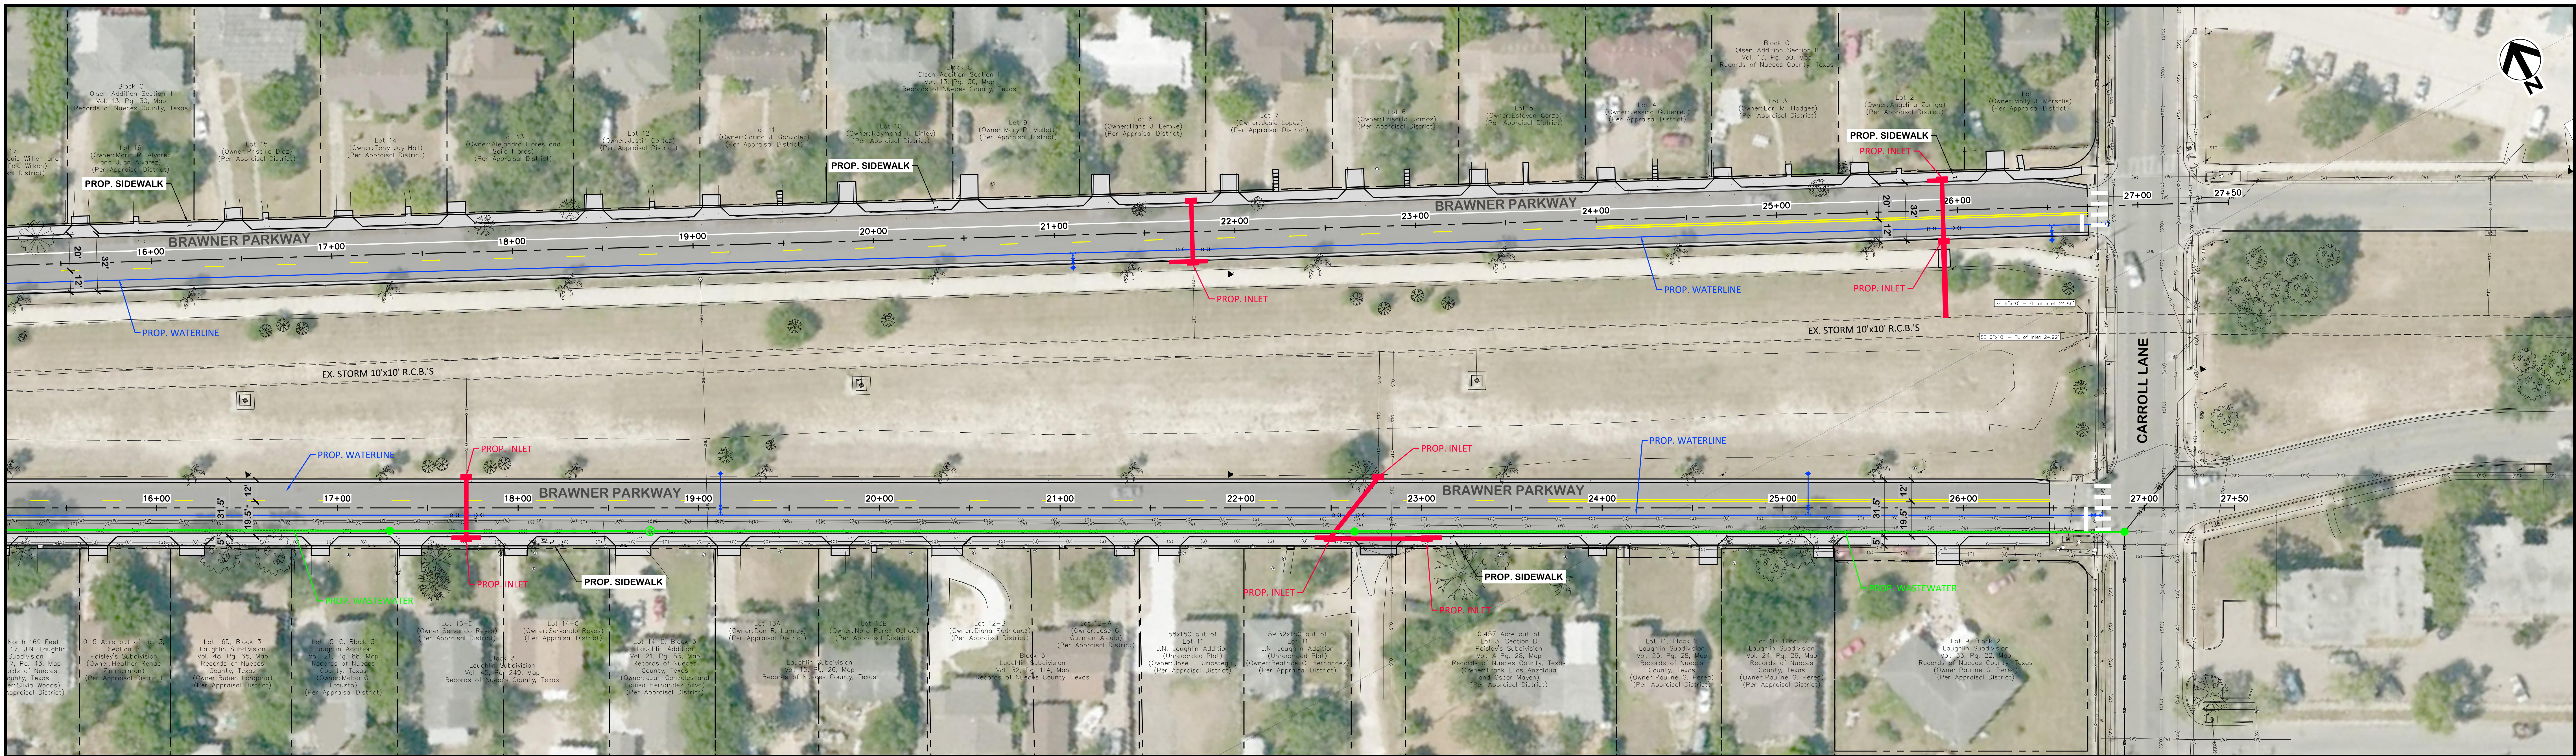

- LEGEND:**
- PROPOSED WATERLINE
 - PROPOSED WASTEWATER LINE
 - PROPOSED STORM DRAINAGE
 - PROPOSED GAS LINE
 - PROPOSED STRIPING

BRAWNER PARKWAY
CARROLL LN. TO KOSTORYZ RD.

0 10' 20' 30' 60'
SCALE IN FEET